



A-6
3-28-24

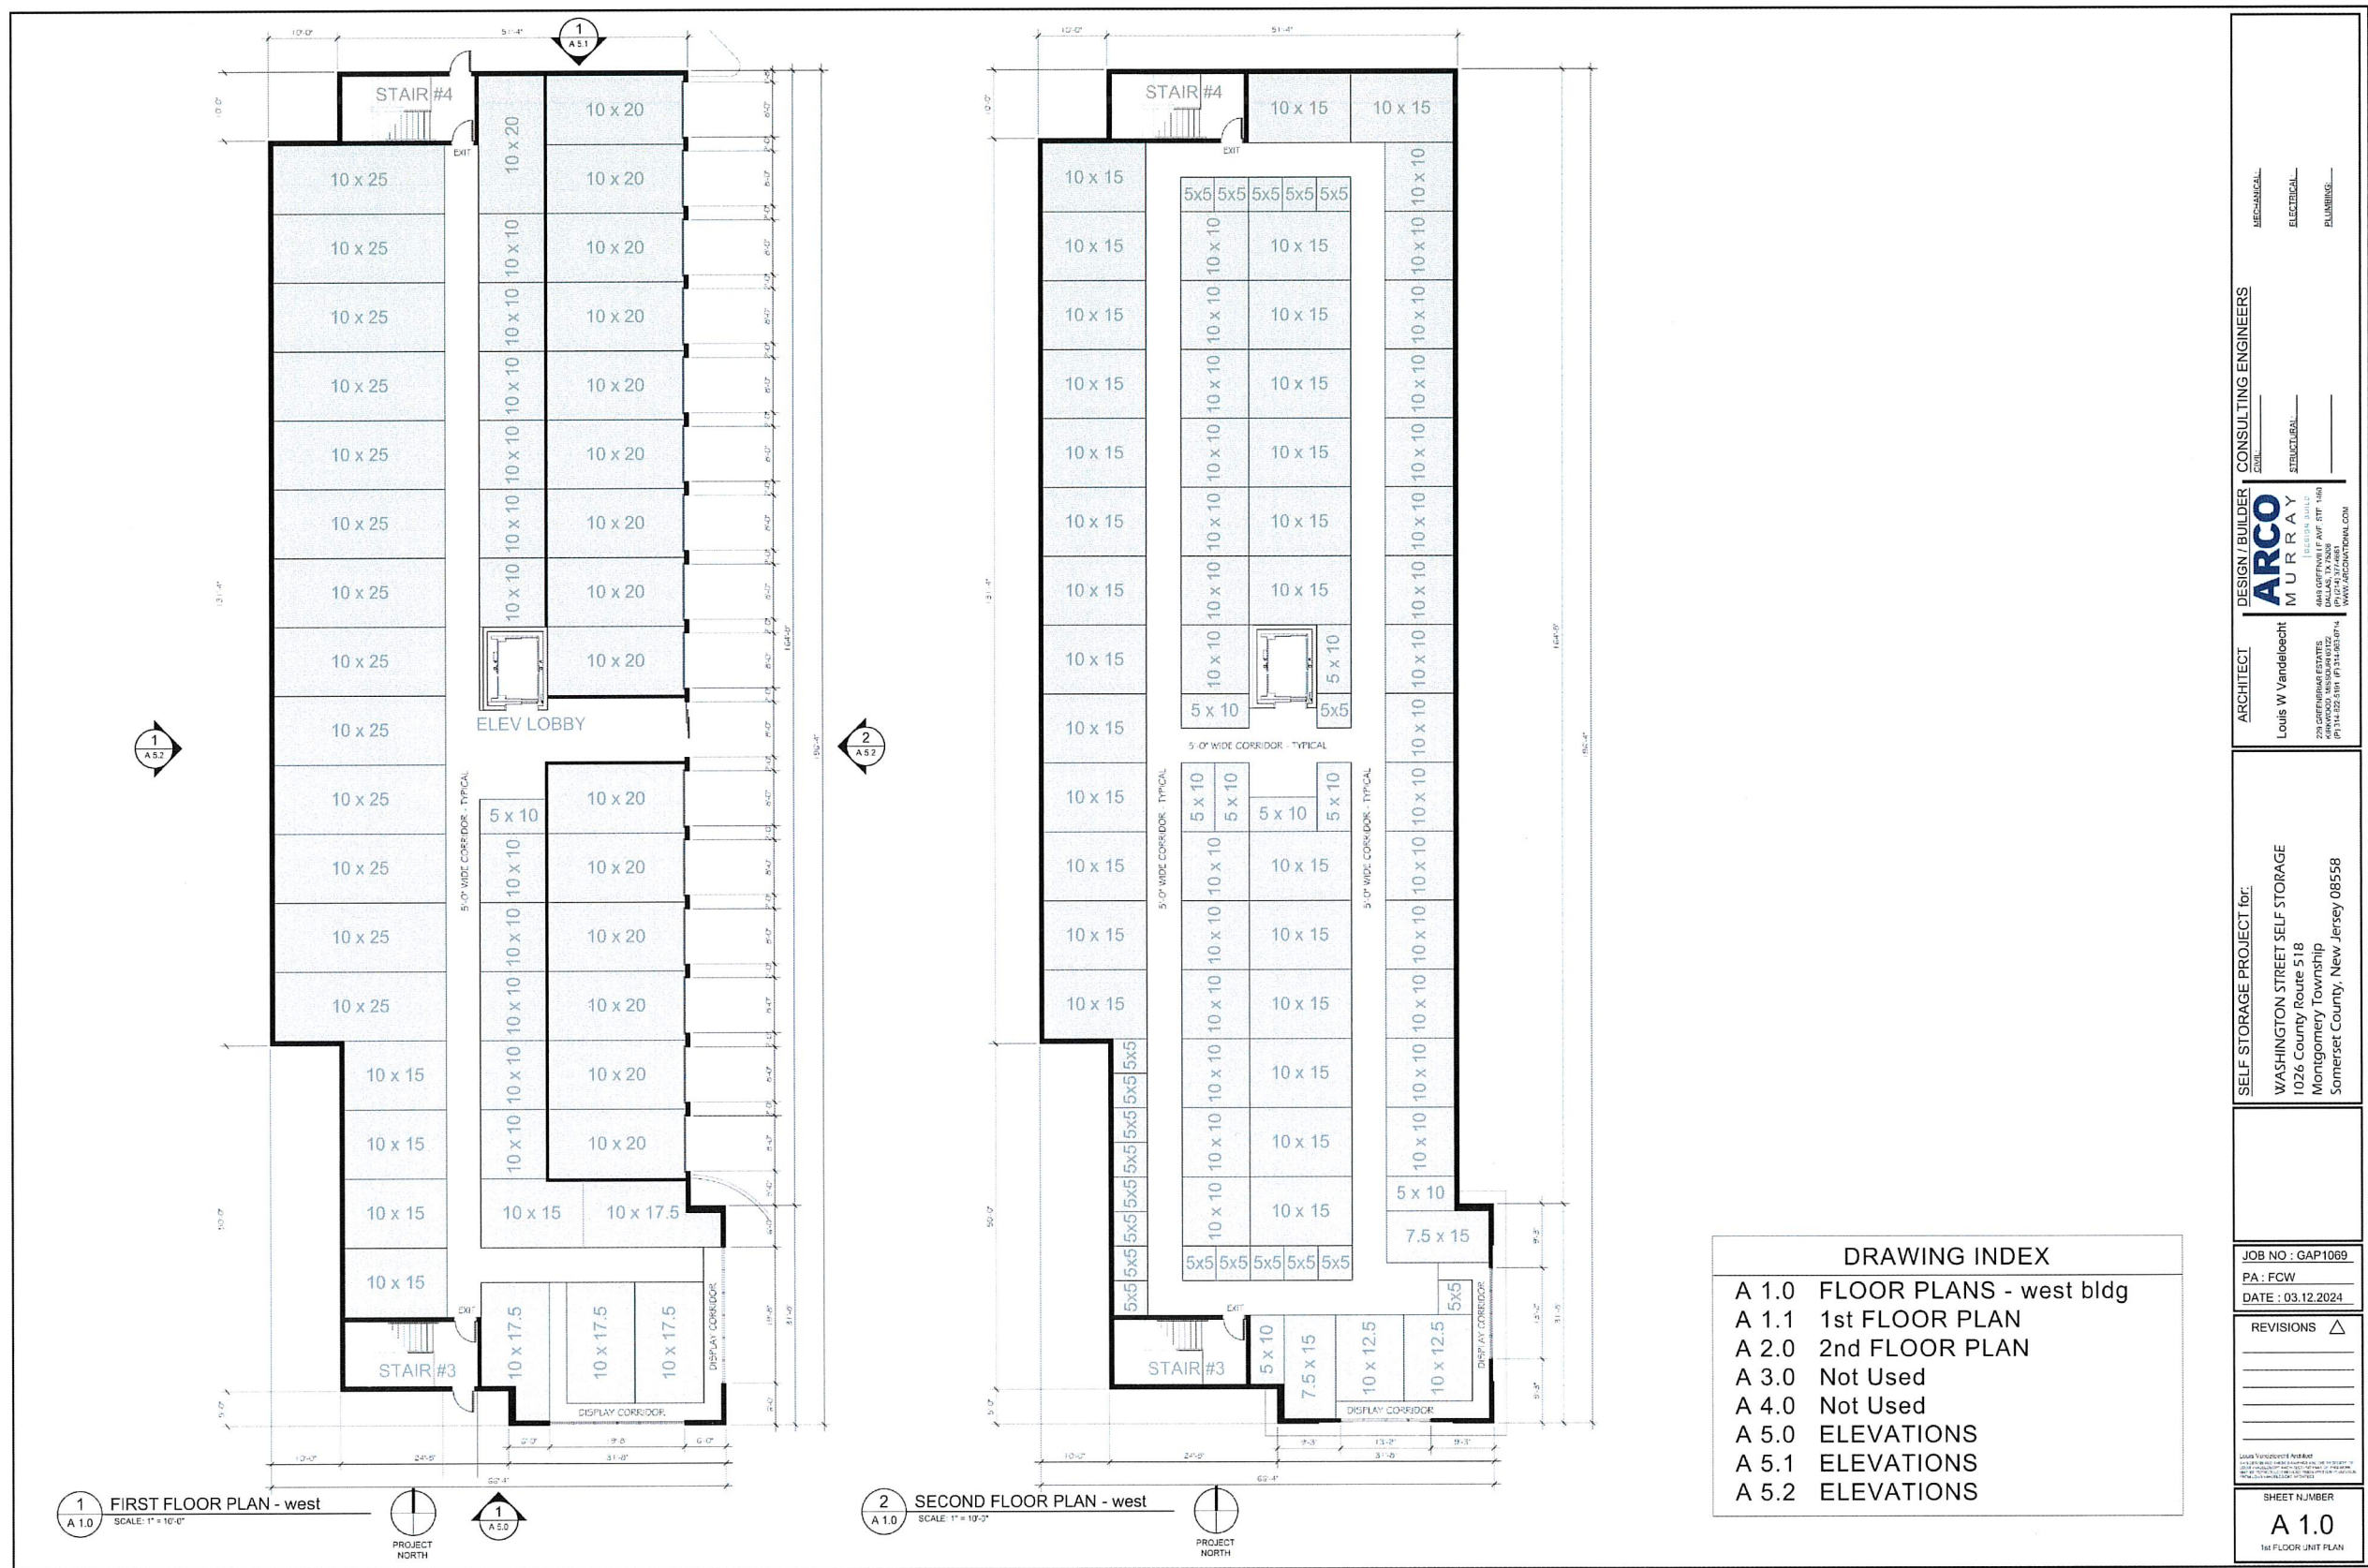

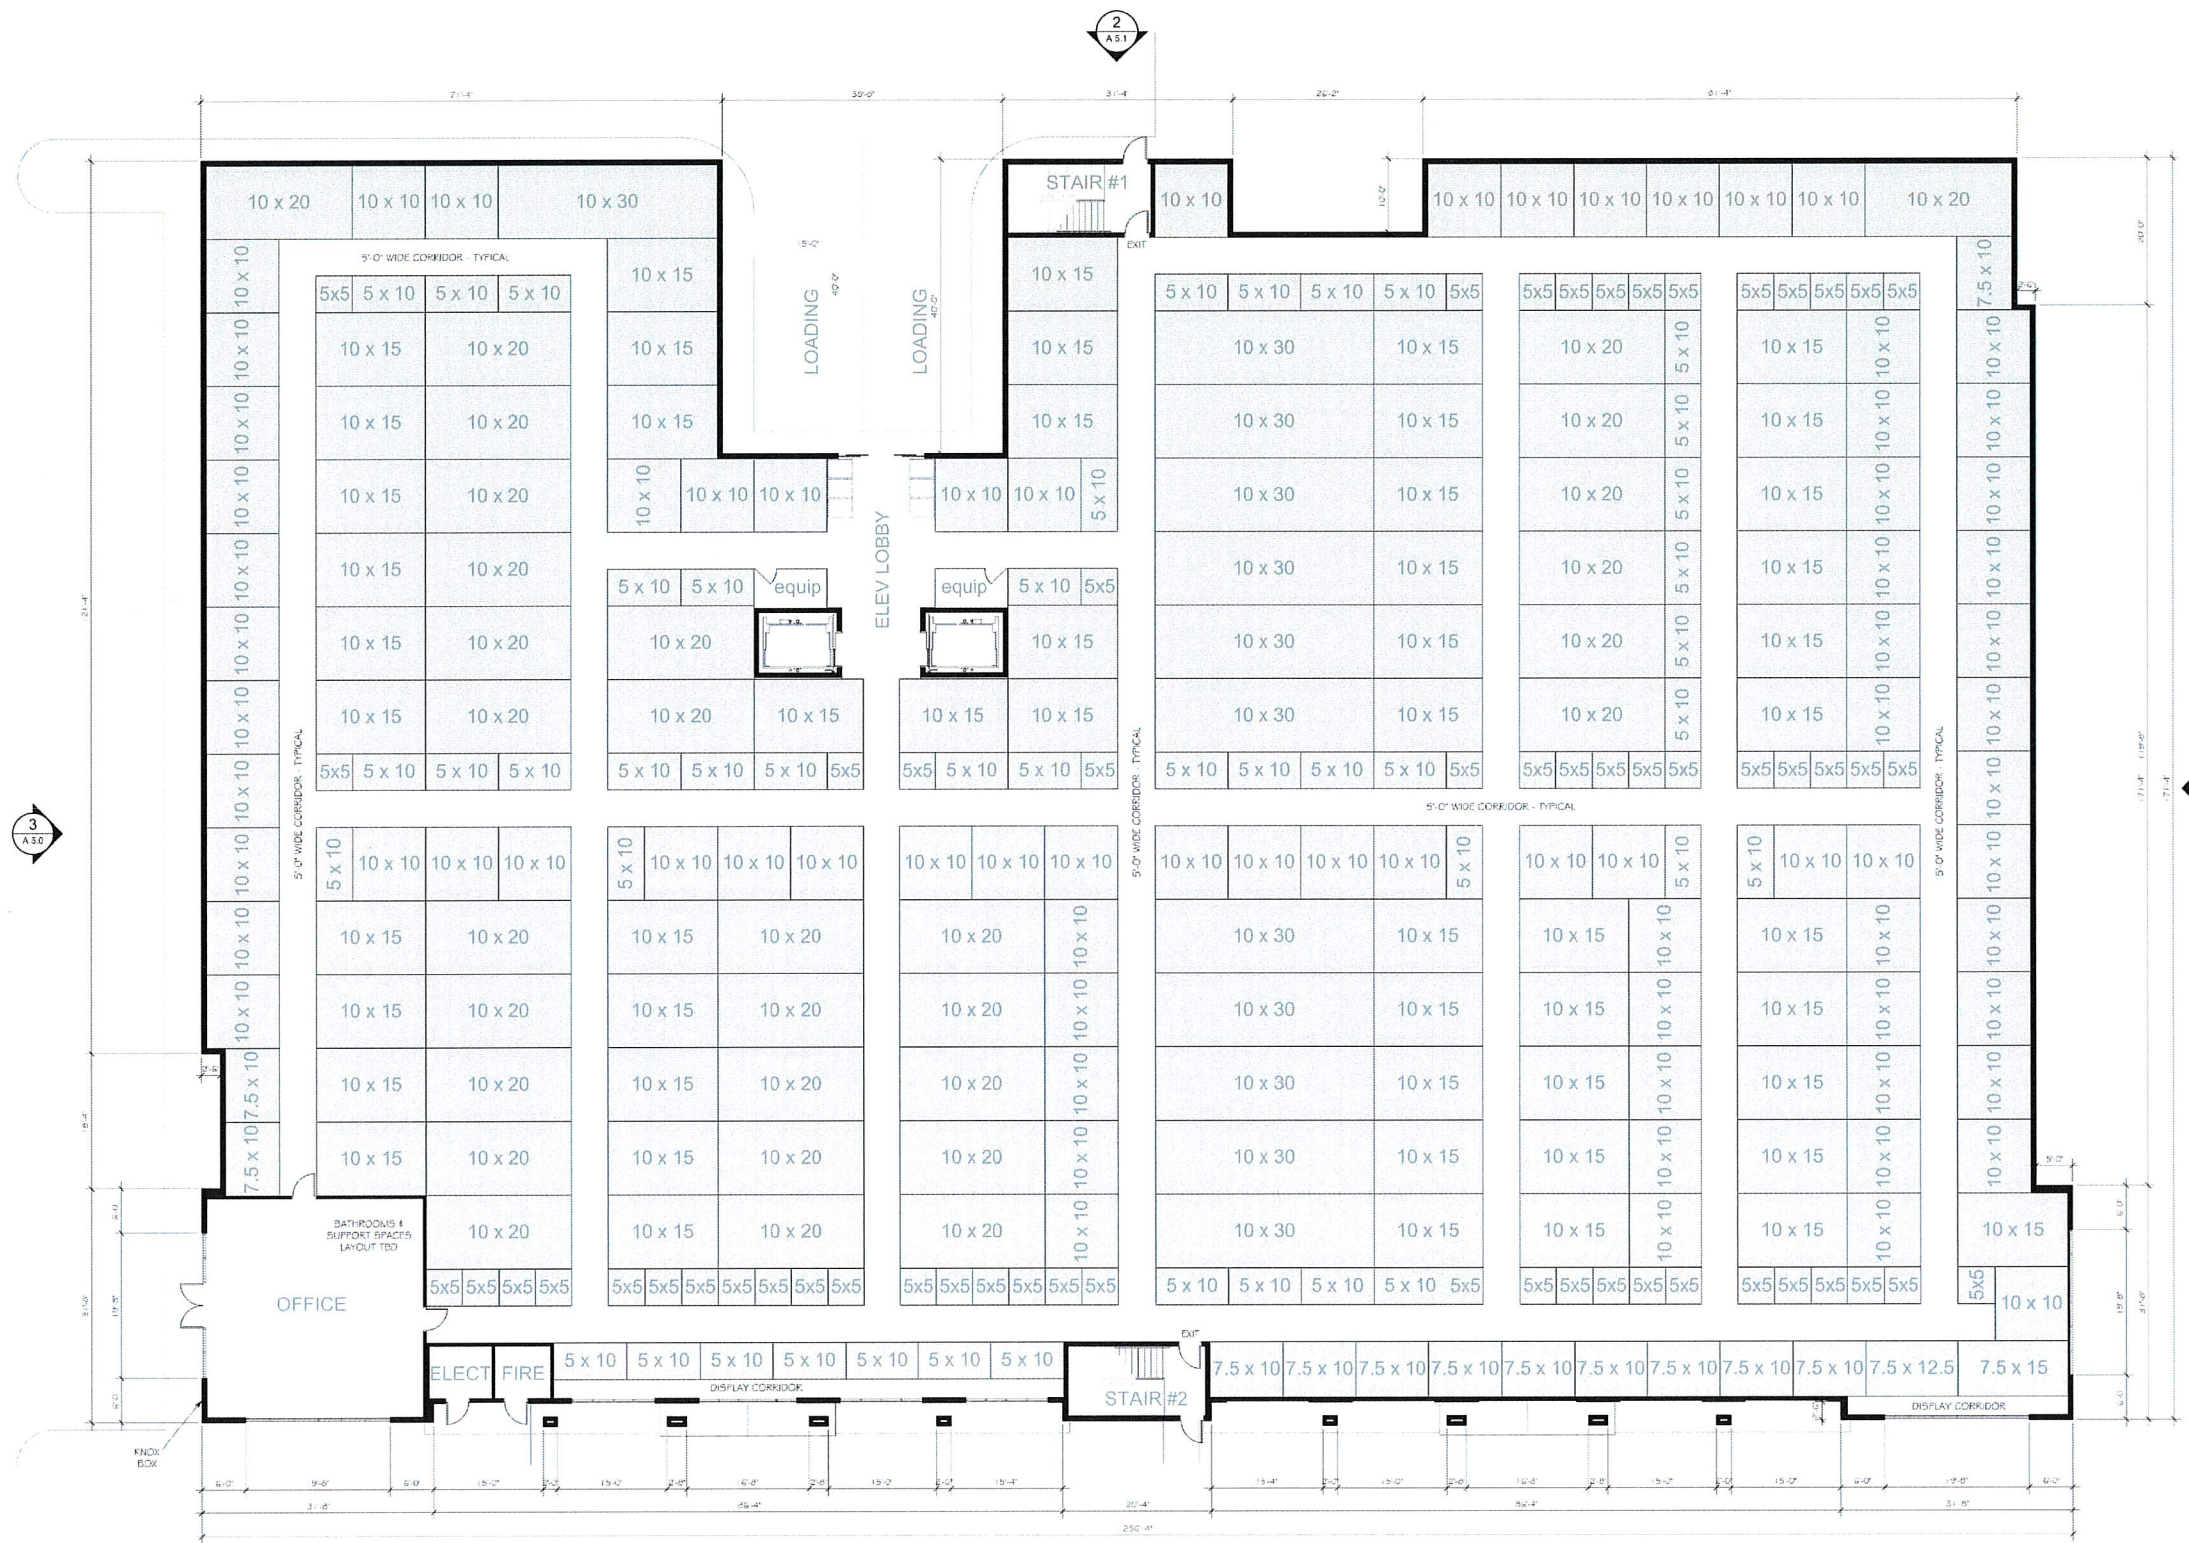

1 A.1.1 FIRST FLOOR PLAN
SCALE: 1" = 10'-0"



2 A.1.1

MECHANICAL
ELECTRICAL
PLUMBING

DESIGN / BUILDER
ARCO MURRAY
Louis W. Vandeloecht
ARCHITECT
CONSULTING ENGINEERS
CIVIL
STRUCTURAL

SELF STORAGE PROJECT for:
WASHINGTON STREET SELF STORAGE
1026 County Route 518
Montgomery Township
Somerset County, New Jersey 08558

JOB NO.: GAP1069
PA: FCW
DATE: 03.12.2024

REVISIONS


SHEET NUMBER
A.1.1
1st FLOOR UNIT PLAN



1 SECOND FLOOR PLAN
A 2.0 SCALE: 1" = 10'-0"



SELF STORAGE PROJECT for:		WASHINGTON STREET SELF STORAGE 1026 County Route 518 Montgomery Township Somerset County, New Jersey 08558	
JOB NO : GAP1069 PA : FCW DATE : 03.12.2024		REVISIONS	
SHEET NUMBER A 2.0 2nd FLOOR UNIT PLAN		ARCHITECT Louis W Vandeloort 229 GORTON ROAD MONTGOMERY TOWNSHIP NJ 08053-1700 PH 734 822 5911 FAX 734 822 5914 WWW.ARCOMURRAY.COM	
DESIGN/BUILDER ARCO MURRAY DESIGN BUILD 800 OFFSHIRE PARK DRIVE MONTGOMERY TOWNSHIP NJ 08053-1700 PH 734 822 5911 FAX 734 822 5914 WWW.ARCOMURRAY.COM		CONSULTING ENGINEERS MECHANICAL ELECTRICAL PLUMBING	

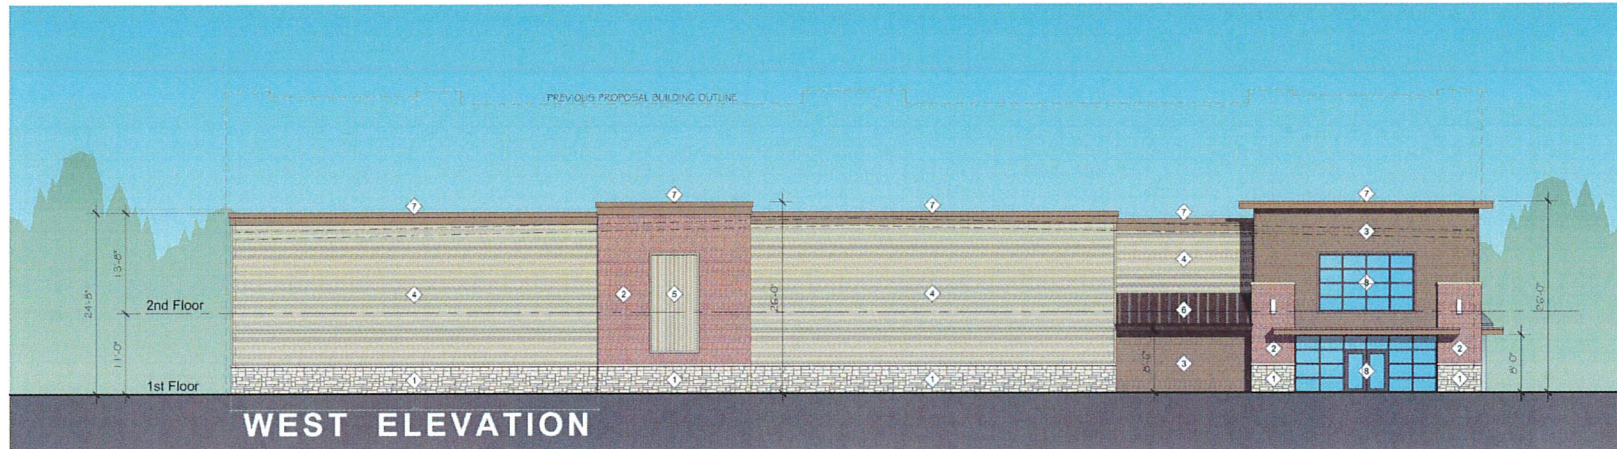

3 WEST ELEVATION
SCALE: 1" = 10'-0"

1 EL DORADO STONE, CLIFFSTONE - CAMBRIA	4 METAL SALES, HORIZONTAL SIDING, PARCHMENT (W74)	7 METAL CORNICE - MATCH VINTAGE WOOD
2 NICHHA, VINTAGE BRICK - ALEXANDER BLUFF	5 METAL SALES, VERTICAL, SIDING, PARCHMENT (W74)	8 VISION GLASS IN BLUE STOREFRONT
3 NICHHA, VINTAGE WOOD - SPRUCE	6 METAL ROOF & TRIM - METAL SALES WEATHERED COPPER (W50)	9 SPANDREL GLASS IN BLUE STOREFRONT




2 SOUTH ELEVATION
SCALE: 1" = 10'-0"

WALL MOUNTED SIGNAGE AREA =
12'-0" x 2'-0" = 24 SQ. FT. MAX




1 SOUTH ELEVATION
SCALE: 1" = 10'-0"

ARCHITECT	DESIGN / BUILDER	CONSULTING ENGINEERS	MECHANICAL	ELECTRICAL	PLUMBING
			STRUCTURAL		
ARCO MURRAY ARCHITECTS 1000 SPRINGFIELD AVE. #100 DALLAS, TX 75201 (214) 422-2111 / (214) 422-2111 WWW.ARCOMURRAY.COM		SELF STORAGE PROJECT for: WASHINGTON STREET SELF STORAGE 1026 County Route 518 Montgomery Township Somerset County, New Jersey 08558			
JOB NO.: GAP1069 PA: FCW DATE: 03.12.2024		REVISIONS Δ _____ _____ _____ _____ _____			
SHEET NUMBER A 5.0 ELEVATIONS					

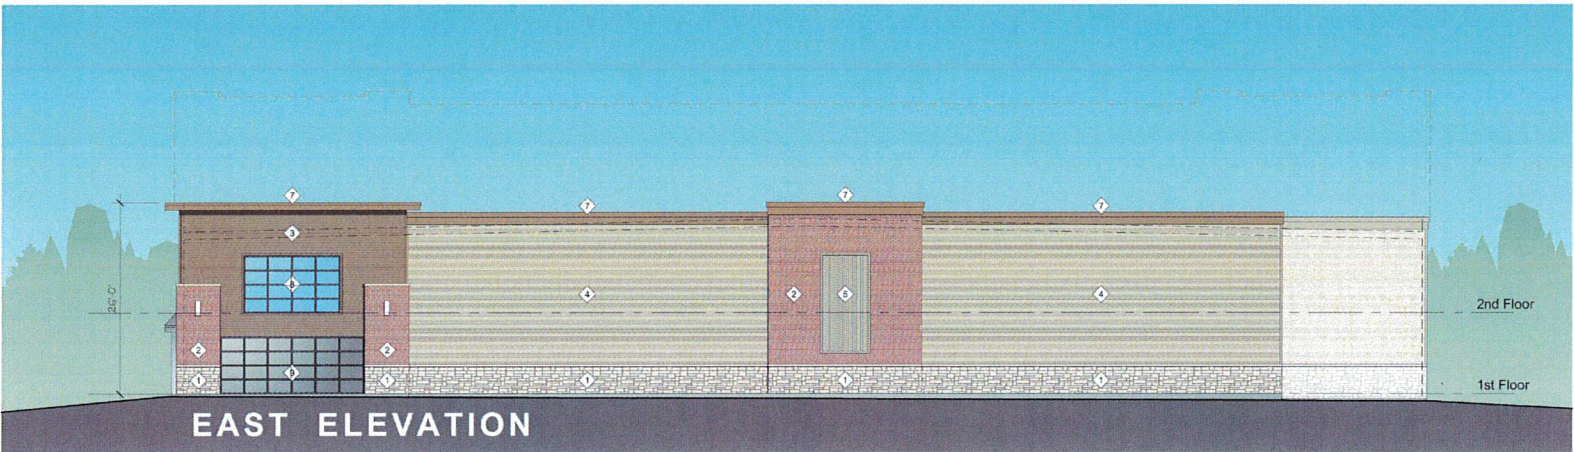


3 EAST ELEVATION
SCALE: 1" = 10'-0"

- | | | |
|---|--|--------------------------------------|
| 1 ELDERADO STONE, CLIFFSTONE - CAMBRIA | 4 METAL SALES, HORIZONTAL SIDING PARCHMENT (W79) | 7 METAL CORNICE - MATCH VINTAGE WOOD |
| 2 NICHIA VINTAGE BRICK - ALEXANDER BUFF | 5 METAL SALES, VERTICAL SIDING PARCHMENT (W74) | 8 VISION GLASS IN BLUE STOREFRONT |
| 3 NICHIA VINTAGE WOOD - SPRUCE | 6 METAL ROOF & TRIM METAL SALES WEATHERED COPPER (W50) | 9 SPANDREL GLASS IN BLUE STOREFRONT |

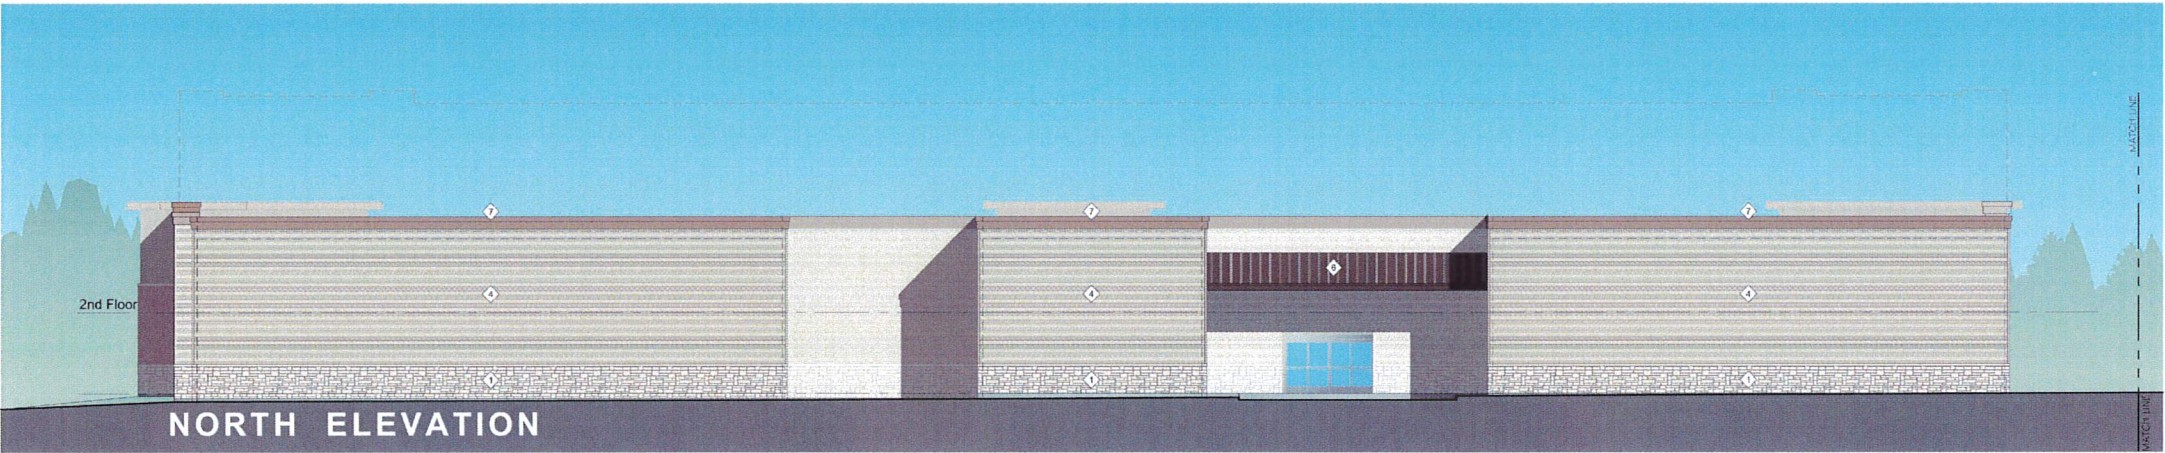

2 NORTH ELEVATION
SCALE: 1" = 10'-0"

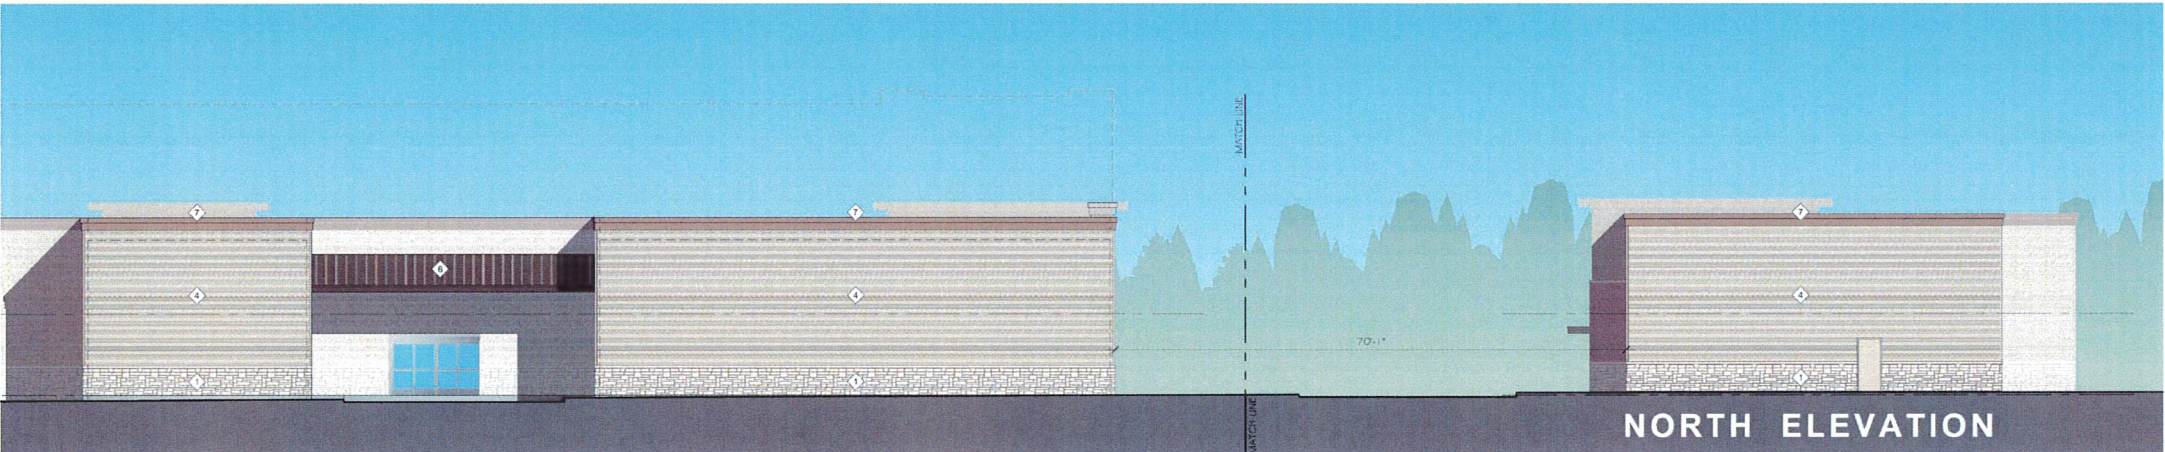

1 NORTH ELEVATION
SCALE: 1" = 10'-0"

ARCHITECT	DESIGN / BUILDER	CONSULTING ENGINEERS
Louis W Vandeloocht	ARCO MURRAY	MECHANICAL ELECTRICAL PLUMBING
2000 WINDWARD ESTATES WINDWOOD, MISSISSAUGA, ONTARIO L4W 1G1 905.882.5111	1000 Bloor St. E. 4th Floor Dundas St. W. at Bloor Toronto, ON M4W 1B7 416.593.1111	
SELF STORAGE PROJECT for:		
WASHINGTON STREET SELF STORAGE 1026 County Route 518 Montgomery Township Somerset County, New Jersey 08558		
JOB NO : GAP1069 PA : FCW DATE : 03.12.2024		
REVISIONS		
1		
SHEET NUMBER A 5.1 ELEVATIONS		

A-7
3-28-24

RENDERINGS| RENARD MANAGEMENT, INC SELF STORAGE


GMA JOB NUMBER GAP1069

DATE 03.28.2024



Louis W Vandeloecht
Architect

RENARD MANAGEMENT, INC SELF STORAGE | TOWNSHIP OF MONTGOMERY, NEW JERSEY

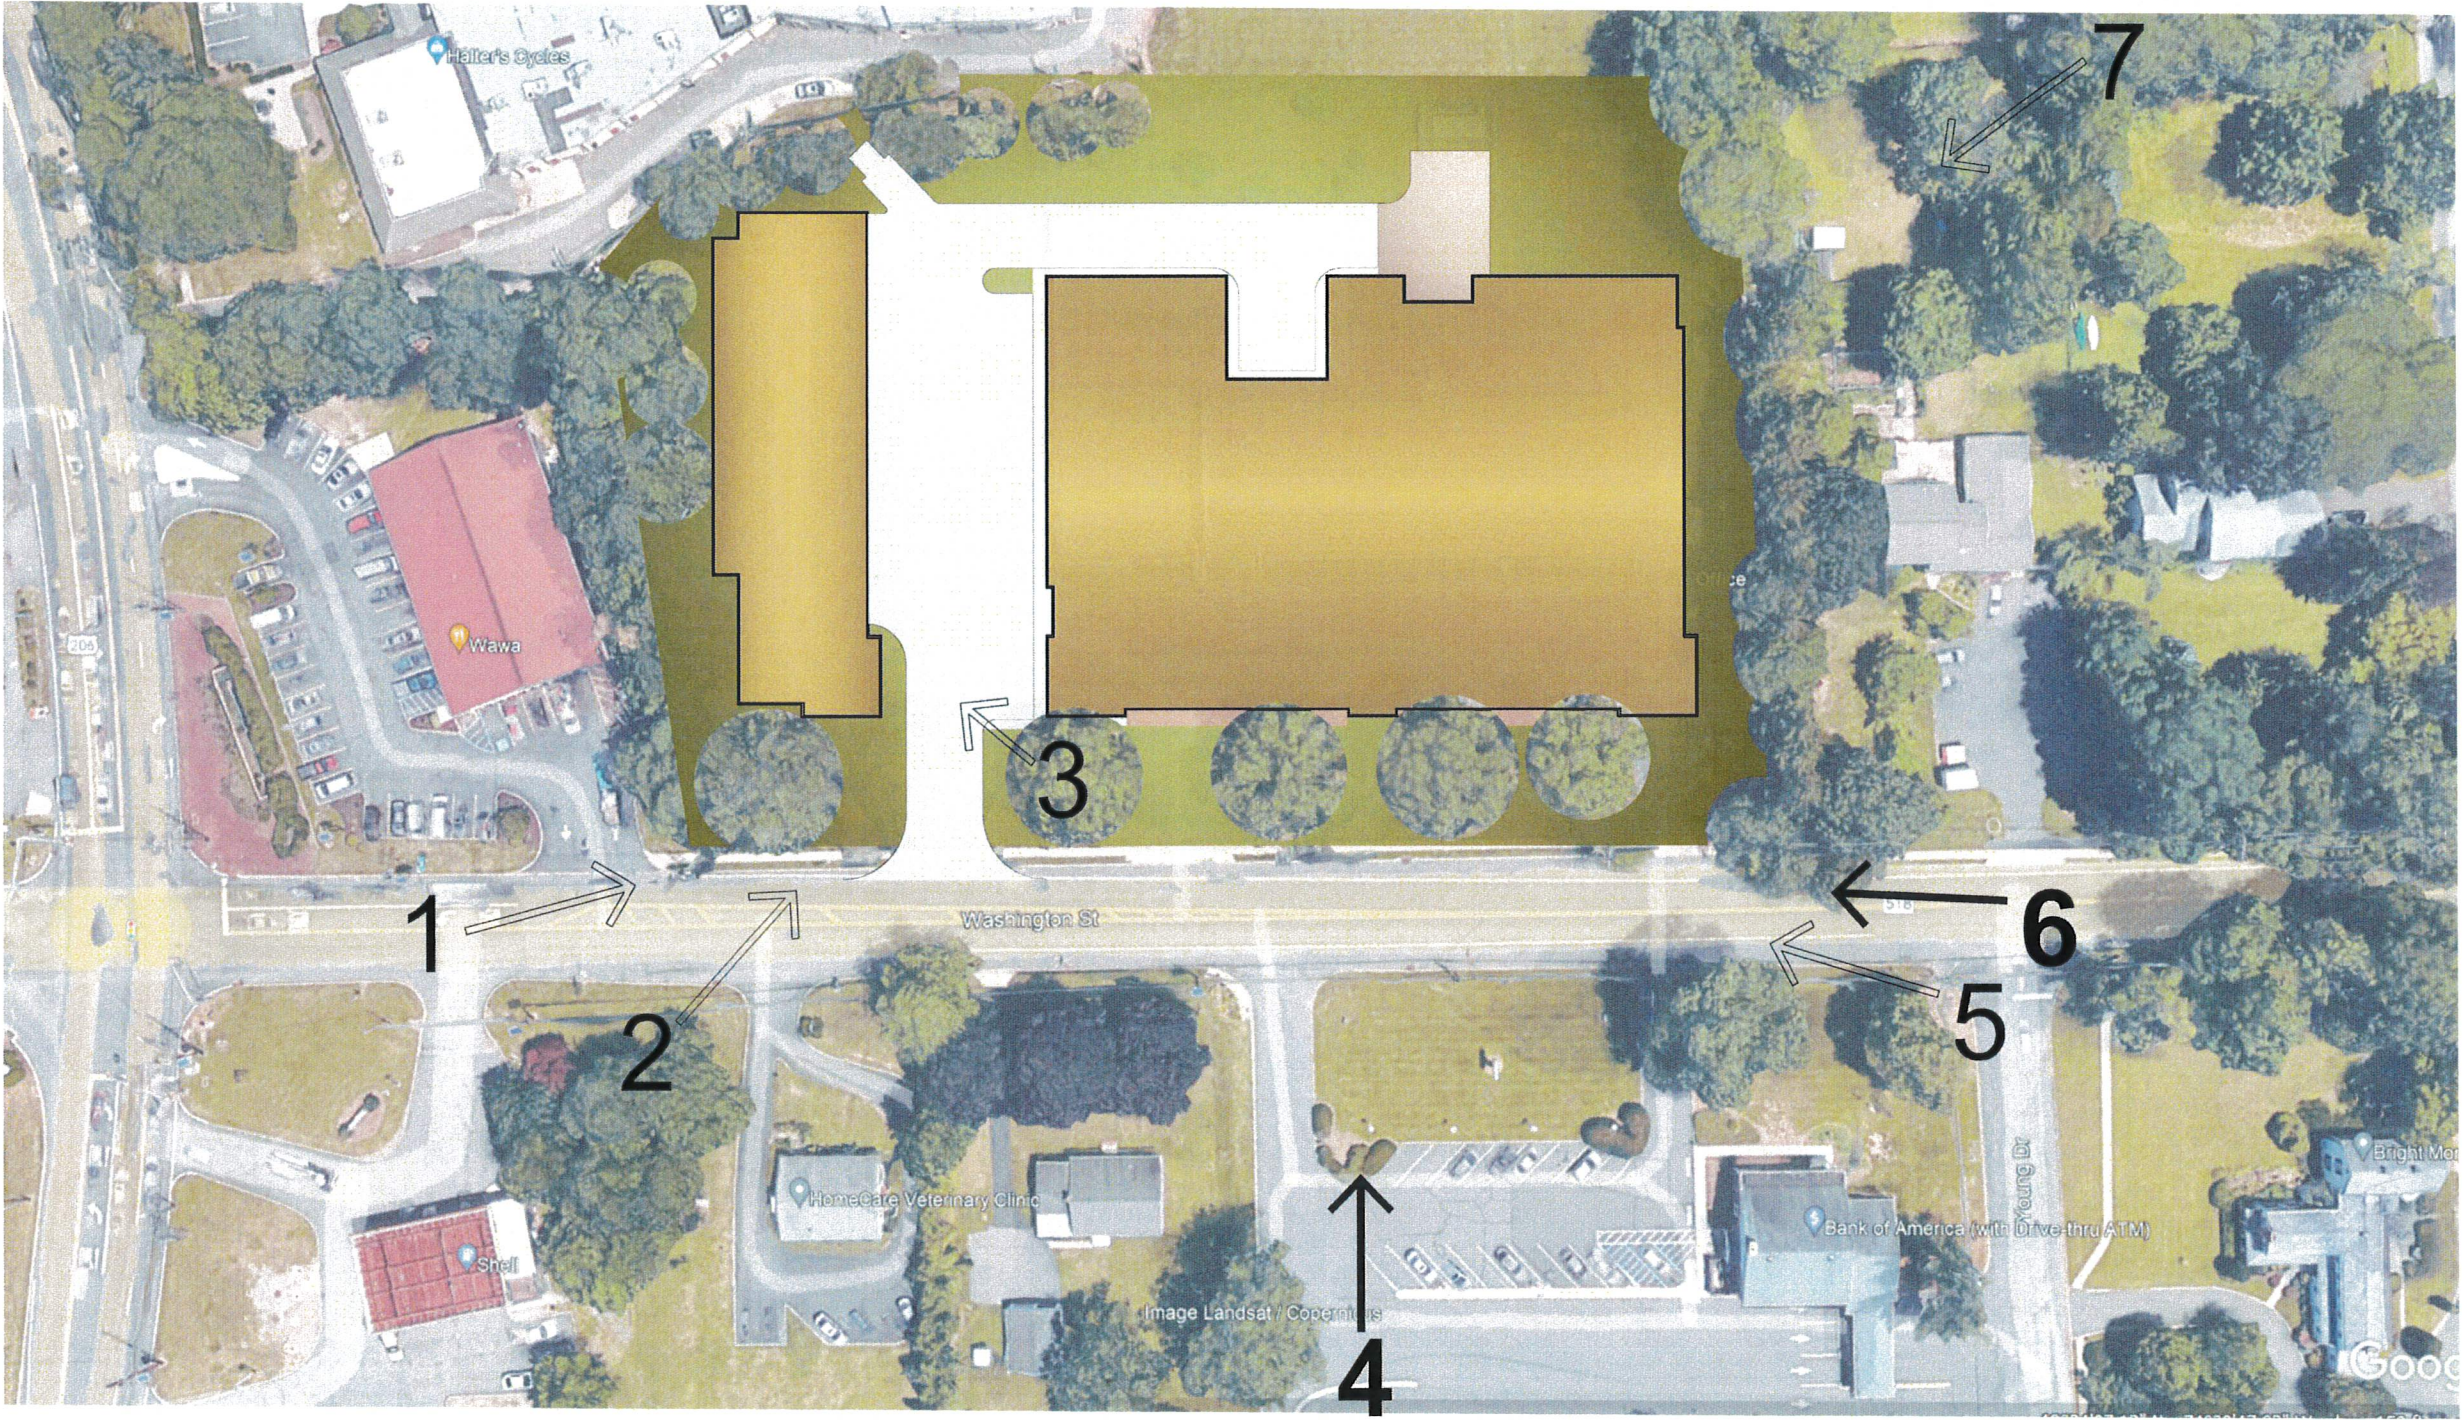

RENARD MANAGEMENT, INC SELF STORAGE | TOWNSHIP OF MONTGOMERY, NEW JERSEY



#1 Washington Street looking East

Louis W Vandeloecht
Architect

RENARD MANAGEMENT, INC SELF STORAGE | TOWNSHIP OF MONTGOMERY, NEW JERSEY



RENARD MANAGEMENT, INC SELF STORAGE | TOWNSHIP OF MONTGOMERY, NEW JERSEY



RENARD MANAGEMENT, INC SELF STORAGE | TOWNSHIP OF MONTGOMERY, NEW JERSEY



#4 View form Princeton North Shopping Center

Louis W Vandeloecht
Architect

RENARD MANAGEMENT, INC SELF STORAGE | TOWNSHIP OF MONTGOMERY, NEW JERSEY



RENARD MANAGEMENT, INC SELF STORAGE | TOWNSHIP OF MONTGOMERY, NEW JERSEY



#5 East side looking North

Louis W Vandeloecht
Architect

RENARD MANAGEMENT, INC SELF STORAGE | TOWNSHIP OF MONTGOMERY, NEW JERSEY



TRANSPARENT TREES



#6 View from Young Road (Rocky Hill)

Louis W Vandeloecht
Architect

RENARD MANAGEMENT, INC SELF STORAGE | TOWNSHIP OF MONTGOMERY, NEW JERSEY



#6 View from Young Road (Rocky Hill)

Louis W Vandeloecht
Architect


RENARD MANAGEMENT, INC SELF STORAGE | TOWNSHIP OF MONTGOMERY, NEW JERSEY



#7 North East corner looking West

Louis W Vandeloecht
Architect

RENARD MANAGEMENT, INC SELF STORAGE | TOWNSHIP OF MONTGOMERY, NEW JERSEY

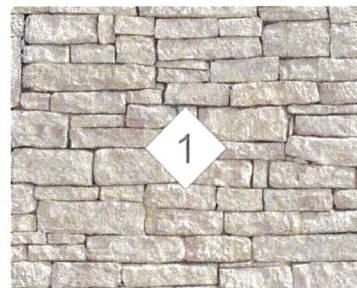


1
ELDORADO STONE,
CLIFFSTONE -
CAMBRIA



5
METAL SALES,
VERTICAL SIDING -
PARCHMENT (W74)




2
NICHIBA,
VINTAGE BRICK -
ALEXANDER BUFF

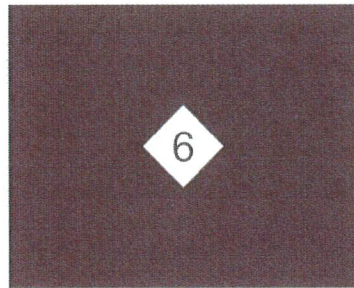

6
METAL ROOF AND TRIM -
METAL SALES WEATHERED
COPPER (W50)



3
NICHIBA, VINTAGE
WOOD - SPRUCE

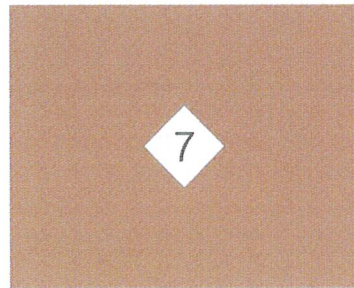

7
METAL CORNICE -
MATCH VINTAGE WOOD



4
METAL SALES,
HORIZONTAL SIDING -
PARCHMENT (W74)



8
VISION GLASS IN
BLACK STOREFRONT

Thank You!

GMA JOB NUMBER GAP1069

DATE 02.08.2024

ARCO
NATIONAL CONSTRUCTION

Louis W Vandeloecht
Architect